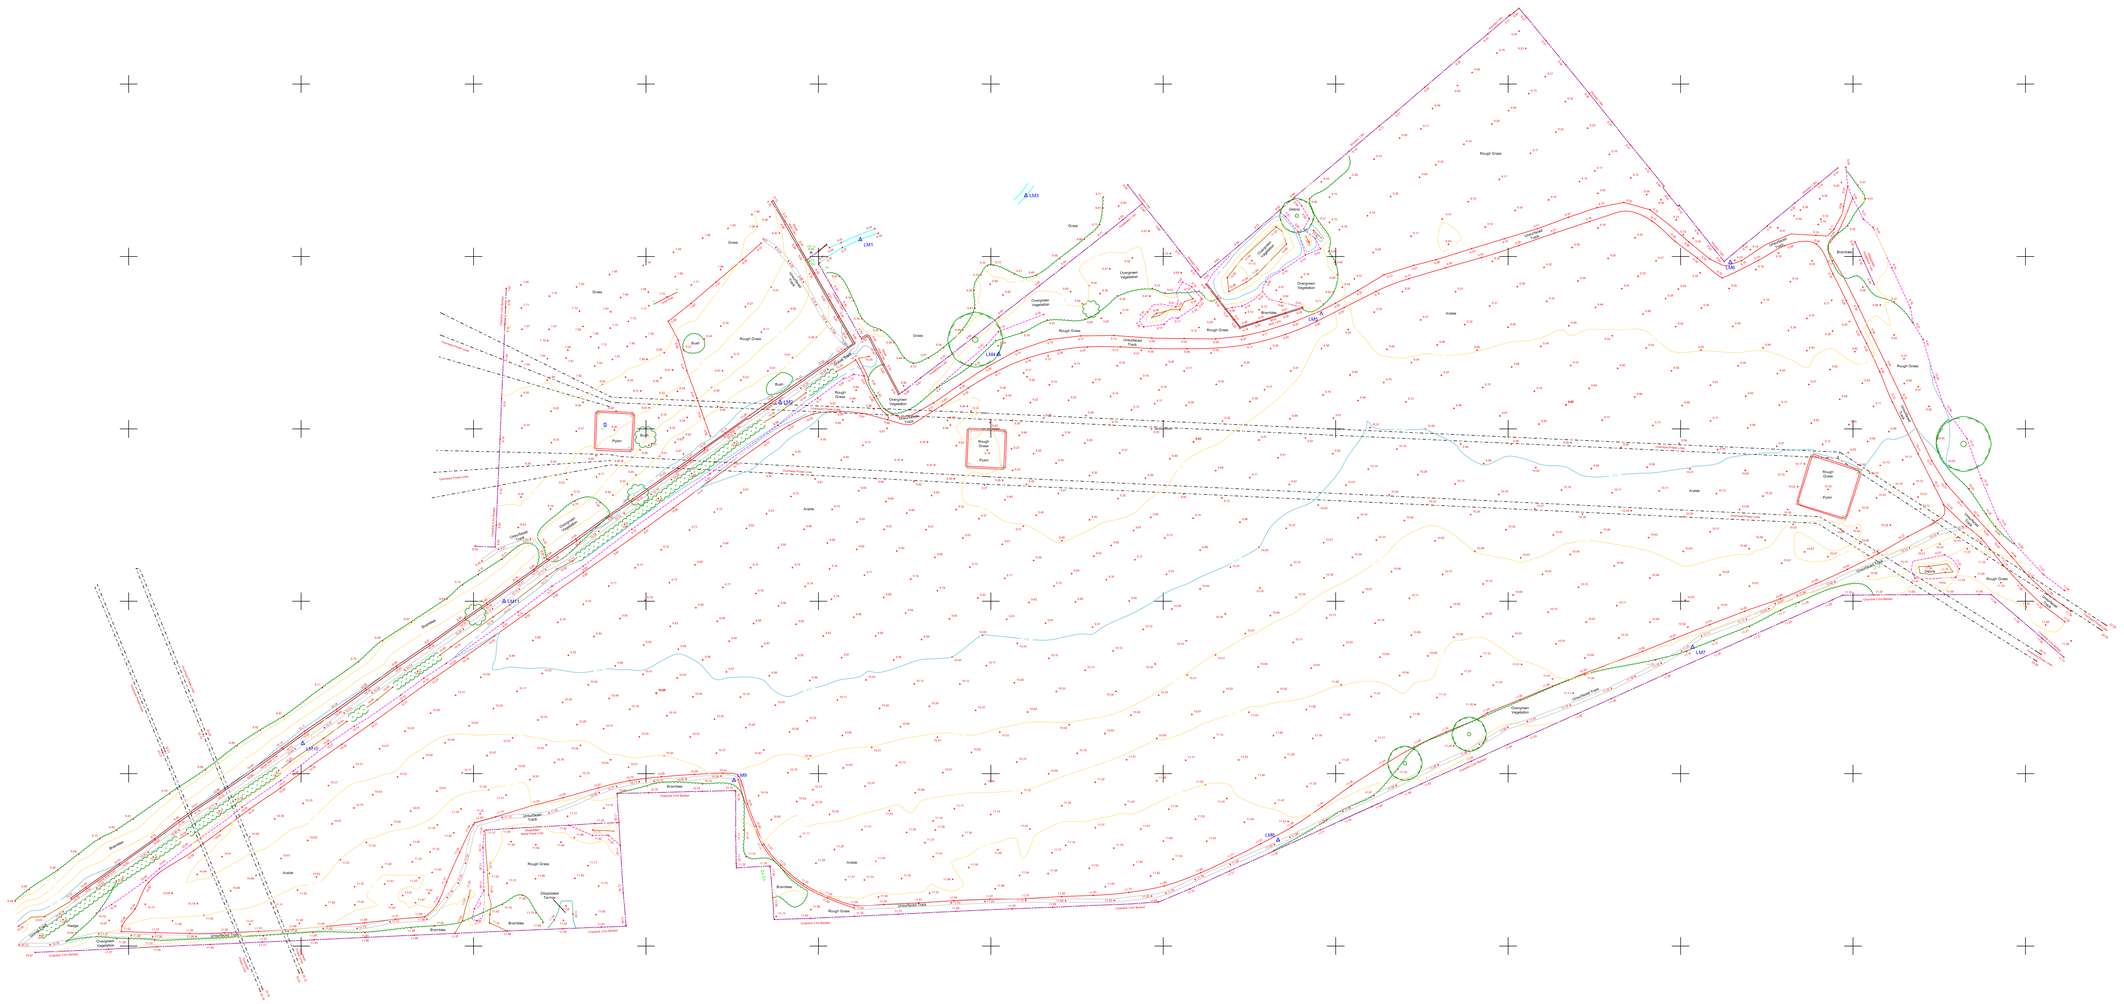

LEGEND

Contour
Prominent Contour
Kerb
Low Kerb
Road Verge
Back of Footpath
Crash Barrier
Wall
Wall (To scale)
Wall Overhang
Concrete Base
Steps
Fence
Gate
Building
Building Minor
Building Overhang
Soffit Line
Top of bank
Bottom of bank
Change of Surface
Tactile Paving
Track (To scale)
Ditch
Water Line
Rock Outcrop
Hedge (To scale)
Foliage
Tree Area
Tree
Shrub
Pipeline
Channel (To scale)
Overhead Line
Seat
Junction / Location Box
Road Sign
Railway
Beacon
Buffer
Cable Housing
Check Rail
Coping Edge
Ground Cable
Ground Signal
Hollow Sleeper
Magnet
Mast
Orange Pipe Crossing
Red Bond
Signal
Signal Hifrs
Sleeper Edge
Switch
Switch Equipment
Track Warning System
Twist Location
Clip
Missing Clip
Air Valve
Bed Level
Borehole
Rubbish Bin
Bollard
Bus Stop
British Telecom
Cable T.V.
Cable Fiber
Camera
Culvert
Down Pipe
Drain
Electricity Pole
Earth Rod
Fire Hydrant
Floor Level
Gully
Gas Pipe
Gas Fiber
Gas Valve
Inspection Cover Small
Inspection Cover Large
Invert Level
Illuminated Road Sign
Kerb Outlet
Lamp Post
Lifebelt
Meter
Circular Manhole
Manhole
Triangular Manhole
Monitor
Mooring Post
Marker Post
Post
Post Box
Pipe
Test Pit
Rodding Eye
Road Sign
Spot Level
Stop Cock
Stay
Telephone
Tree Stump
Threshold Level
Telegraph Pole
Traffic Signal
Water Level
Axle Counter
Cant Marker
Crossing Nose
Expansion Joint
Flash Butt Weld
Insulated Joint
Mileage Marker
Non Insulated Joint
Thermit Weld
Eaves Level
Ridge Level

CONTROL STATION COORDINATES

STN	EASTING	NORTHING	LEVEL
LM1	339912.154	675304.907	8,320
LM2	339888.904	675257.739	10,353
LM3	339960.181	675317.648	9,153
LM4	339952.318	675271.594	9,264
LM5	340045.822	675283.344	9,574
LM6	340164.407	675298.259	9,271
LM7	340153.501	675186.663	11,197
LM8	340033.273	675130.739	11,889
LM9	339875.509	675148.070	10,678
LM10	339750.505	675158.755	10,575
LM11	339808.857	675199.990	10,116

N

INDICATIVE OF NORTH

Notes:
All levels shown are relative to the O.S. active GPS network (OSGN15).

The coordinates shown on this plan are relative to the O.S. active GPS network (OSTN15).
The survey is orientated approximately to grid north.

L&M Survey Services
LAND + RAIL + UTILITY

Kilbarnock
Netherton House, West Netherton Street,
Kilbarnock, KA3 1HD
Tel: 01563 533368 Fax: 01563 533369
Email: info@lmsurveys.co.uk

Livingston
Unit 2, Starbeck Business Park, Houston Road
Livingston, EH54 5FD
Tel: 01506 896231 Fax: 01563 533369
Email: info@lmsurveys.co.uk

Doncaster
7 Balk Back Grove, Doncaster
DN4 5JU
Tel: 01302 570141 Fax: 01563 533369
Email: info@lmsurveys.co.uk

Client :

GRESHAM HOUSE DEVCO PIPELINE LTD

5 NEW STREET SQUARE

LONDON

EC4A 3TW

Project Title :

TOPOGRAPHICAL SURVEY

COCKENZIE

PRESTON

EH32 9SF

Sheet Title :		Scale :
SHEET 1 OF 2		1:500

Surveyed date :	Issued date :	Enquiry No :	Project No :
19/04/23	21/04/23	27650	15763

Surveyed by :	Processed by :	Checked by :	Approved by :
MJ	MJ	SMcM	KRJA

A0 Sheet